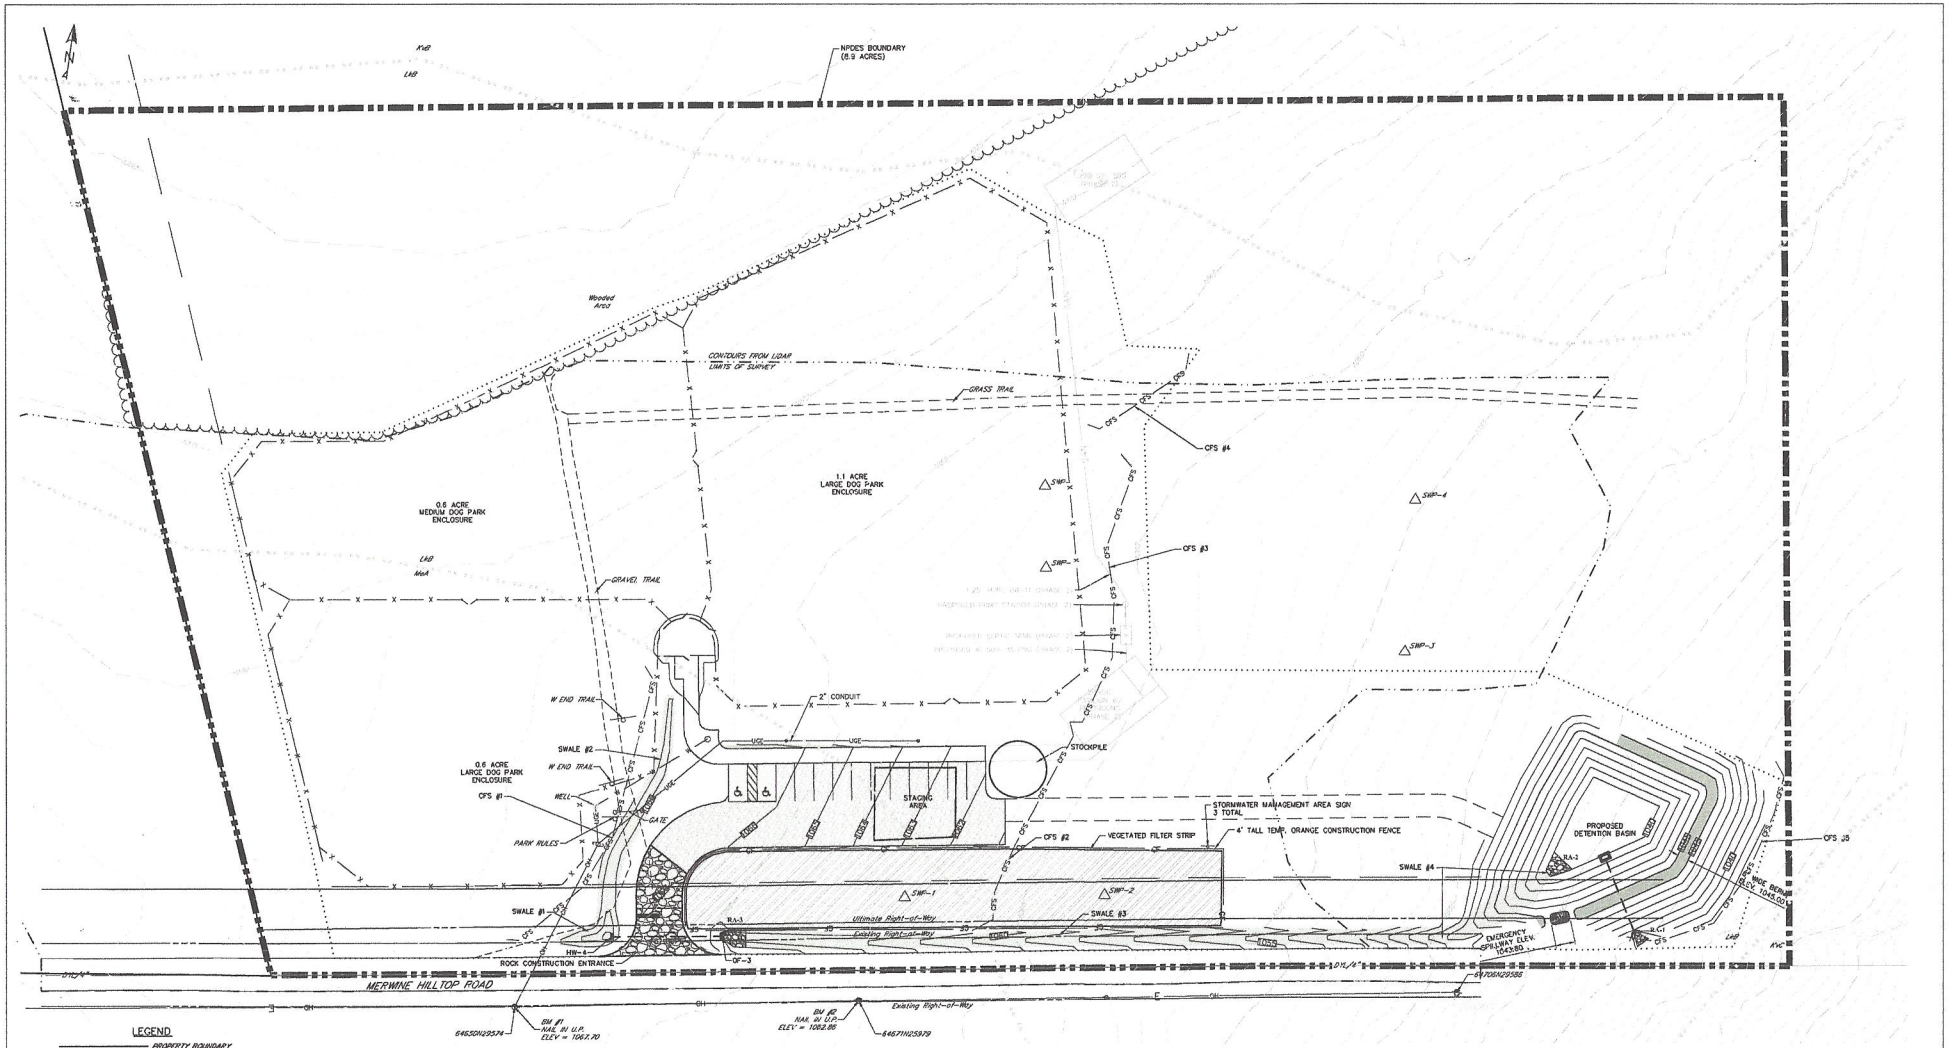

SCALE: 0 30 60 FEET

LEGEND

- PROPERTY BOUNDARY
- EXISTING RIGHT-OF-WAY
- EXISTING FAKE
- EXISTING DIRT ROAD
- EXISTING TREELINE
- EXISTING WELL
- KnB SOILS BOUNDARY AND DESIGNATOR
- SWP-1 STORMWATER TEST PIT LOCATION / NUMBER
- EXISTING CONTOUR
- PROPOSED PAVEMENT
- PROPOSED GRAVEL
- PROPOSED STONE DUST PATH
- X — X — PROPOSED 6' HIGH CHAINLINK FENCE
- W — W — PROPOSED 1" POLYETHYLENE TUBING WITH MIN. PRESSURE RATING OF 200 PSI
- OH — UGE — PROPOSED UTILITY POLE W OVERHEAD (OH) AND UNDERGROUND ELECTRICAL (UGE) SERVICE
- NPDES BOUNDARY
- PROPOSED STORM PIPE, INLET AND ENDWALL
- SWALE LINING
- EROSION CONTROL MATTING (ALL SLOPES 3:1 OR GREATER)
- CFS — CFS — COMPOST FILTER SOCK
- ROCK APRON
- INLET PROTECTION
- LIMIT OF EARTH DISTURBANCE (4.6 ACRES)

Soils Legend

Designation	Description	Slope	Hydrologic Group
KnB	Klinesville Chalmers Silt Loam	3-8	B
LhB	Leck Kill Chalmers Silt Loam	2-8	A
MeA	Meckesville Gravelly Loam	0-3	C

NPDES PERMIT No. PAI

PROPOSED DOG PARK

CHESTNUTHILL AND WEST END REGIONAL PARKS DEVELOPMENT
BRC-PRD-22-179
CHESTNUTHILL TOWNSHIP, MONROE COUNTY
PENNSYLVANIA

E&S PLAN

REVISIONS NO.	REVISIONS	DATE	APP'D
1	PER MCCD COMMENTS	6/21/18	

DRAWN: CHK'D: APPROVED:

Christopher P. McDermott, Professional Engineer, No. 041915, Commonwealth of Pennsylvania

Reilly Associates
P.O. Box 667
Stroudsburg, PA 18360
tel: 570.421.7220
fax: 570.421.7250
www.reillyengineering.com
ENGINEERING / ENVIRONMENT / SURVEYING

Drawn By: EV
Checked By: JPS
Approved By: CPM
Date: 5/7/2018
Scale: AS NOTED
Project No. 16032.01
Sheet No. 4 OF 6

W:\16032.01 WEPDSC Court Dog Park & We Court\16032.01\04 Drawings\PCSM\C E&S PLAN WEPDSC DOG PARK.dwg, 04 E&S, 6/21/2018 1:46:50 PM, tl